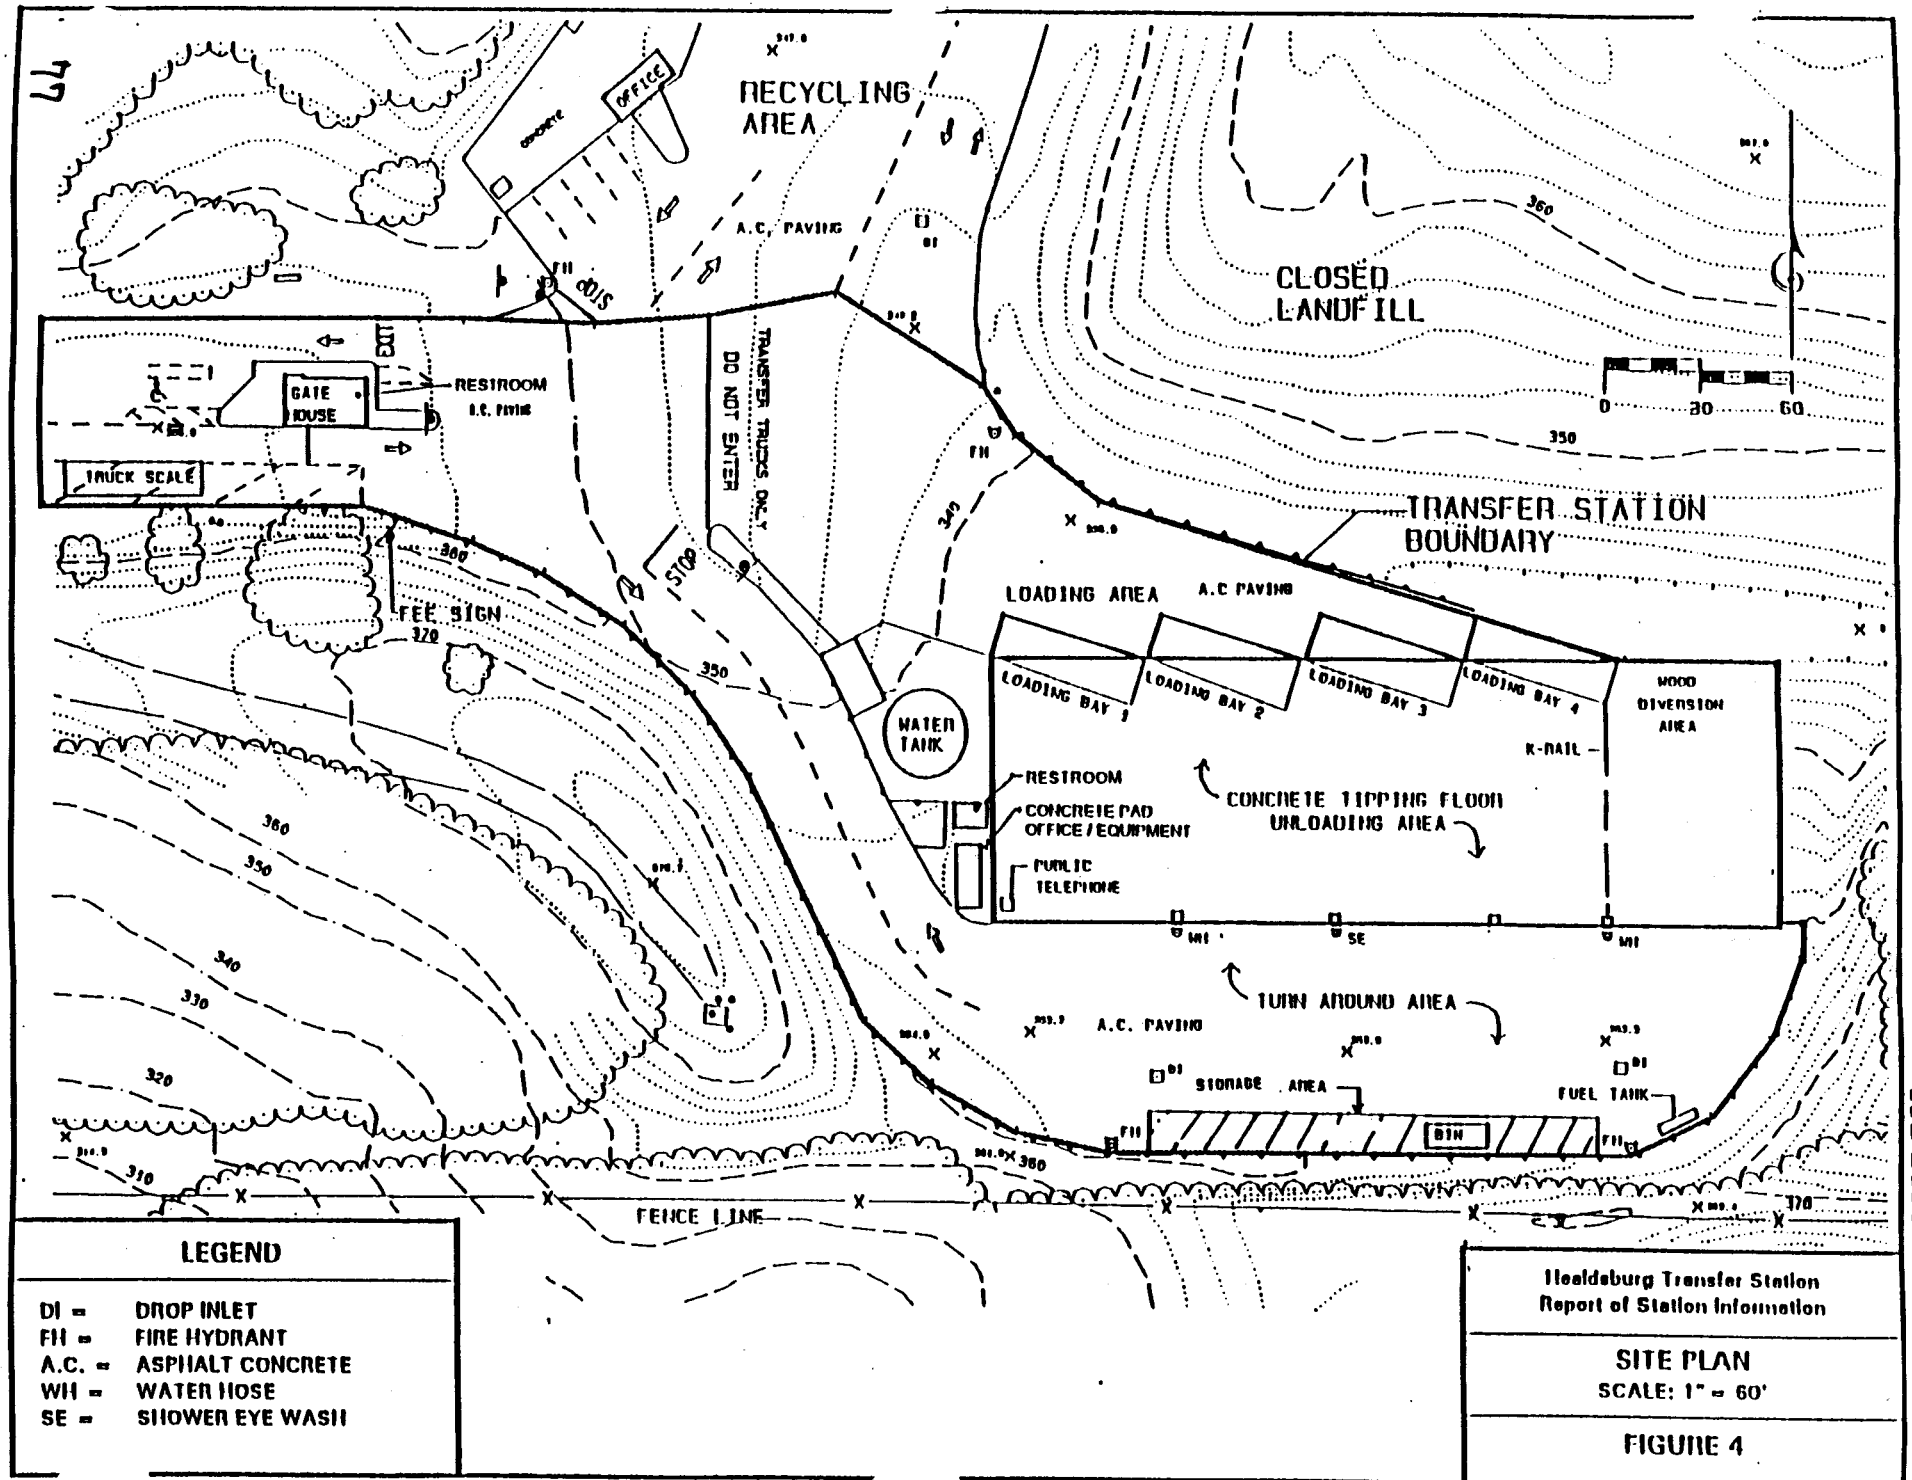
RECYCLING AREA
OFFICE
CONCRETE
A.C. PAVING
CLOSED LANDFILL
EXIT
GATE HOUSE
RESTROOM
A.C. PAVING
TRUCK SCALE
FEE SIGN
TRANSFER TRUCKS ONLY
DO NOT ENTER
STOP
TRANSFER STATION BOUNDARY
LOADING AREA
A.C PAVING
LOADING BAY 1
LOADING BAY 2
LOADING BAY 3
LOADING BAY 4
WOOD DIVERSION AREA
K-RAIL
WATER TANK
RESTROOM
CONCRETE PAD OFFICE / EQUIPMENT
PUBLIC TELEPHONE
CONCRETE TIPPING FLOOR UNLOADING AREA
TURN AROUND AREA
A.C. PAVING
STORAGE AREA
BIN
FUEL TANK
FENCE LINE
0 30 60
LEGEND
DI = DROP INLET
FH = FIRE HYDRANT
A.C. = ASPHALT CONCRETE
WH = WATER HOSE
SE = SHOWER EYE WASH
Healdsburg Transfer Station
Report of Station Information
SITE PLAN
SCALE: 1" = 60'
FIGURE 4