ATTACHMENT 1

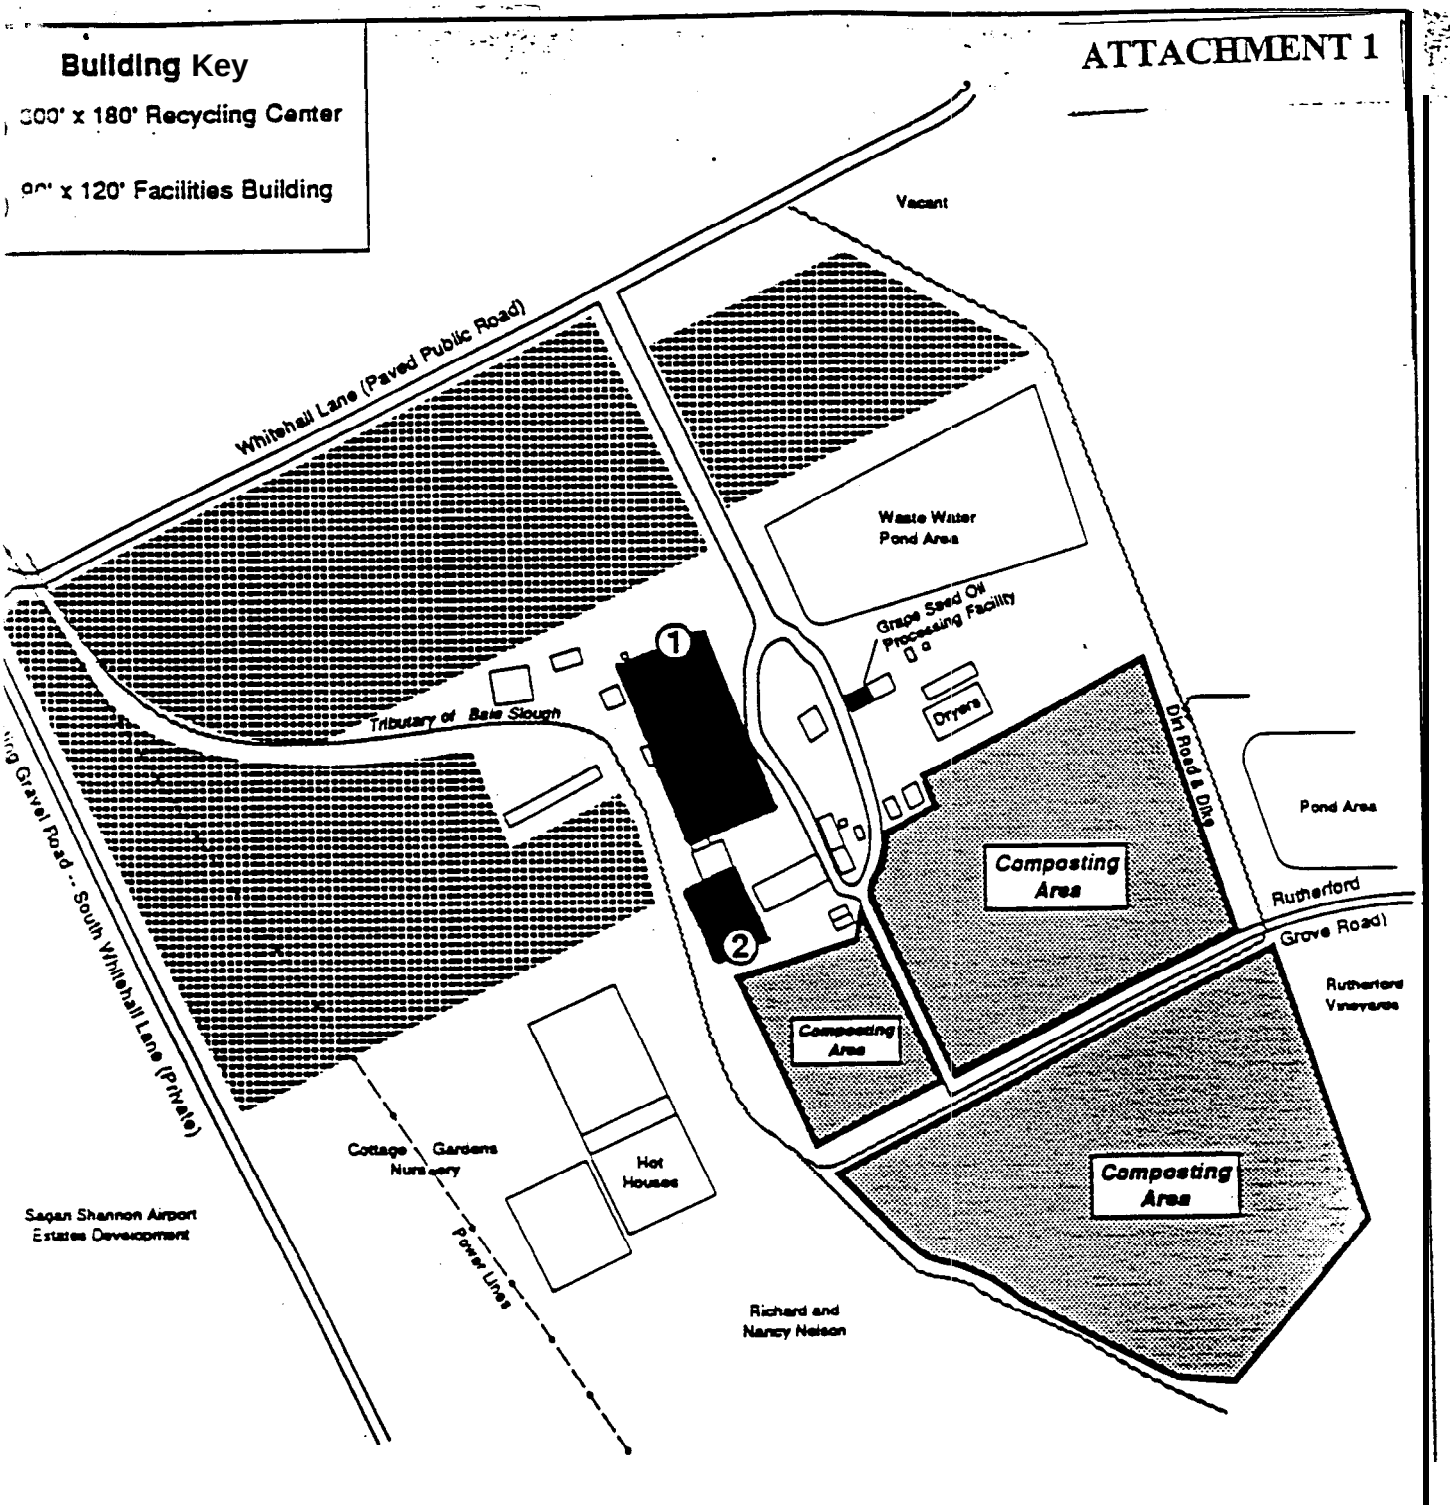

Streamcourses/Drainages

Structure/Facility

Vine Rows

Composting Area

100 200

Scale in Feet

SOURCE: *Draft EIR for the Upper Valley Disposal Service, Inc. and Upper Valley Recycling, Inc. Rezoning Application and Use Permit*, June 1993; Bob Pestoni, Upper Valley Recycling, Inc., May 1996; EIP Associates, May 1996.

Figure 2 A

Site Plan

9522 Site

eip

3-5