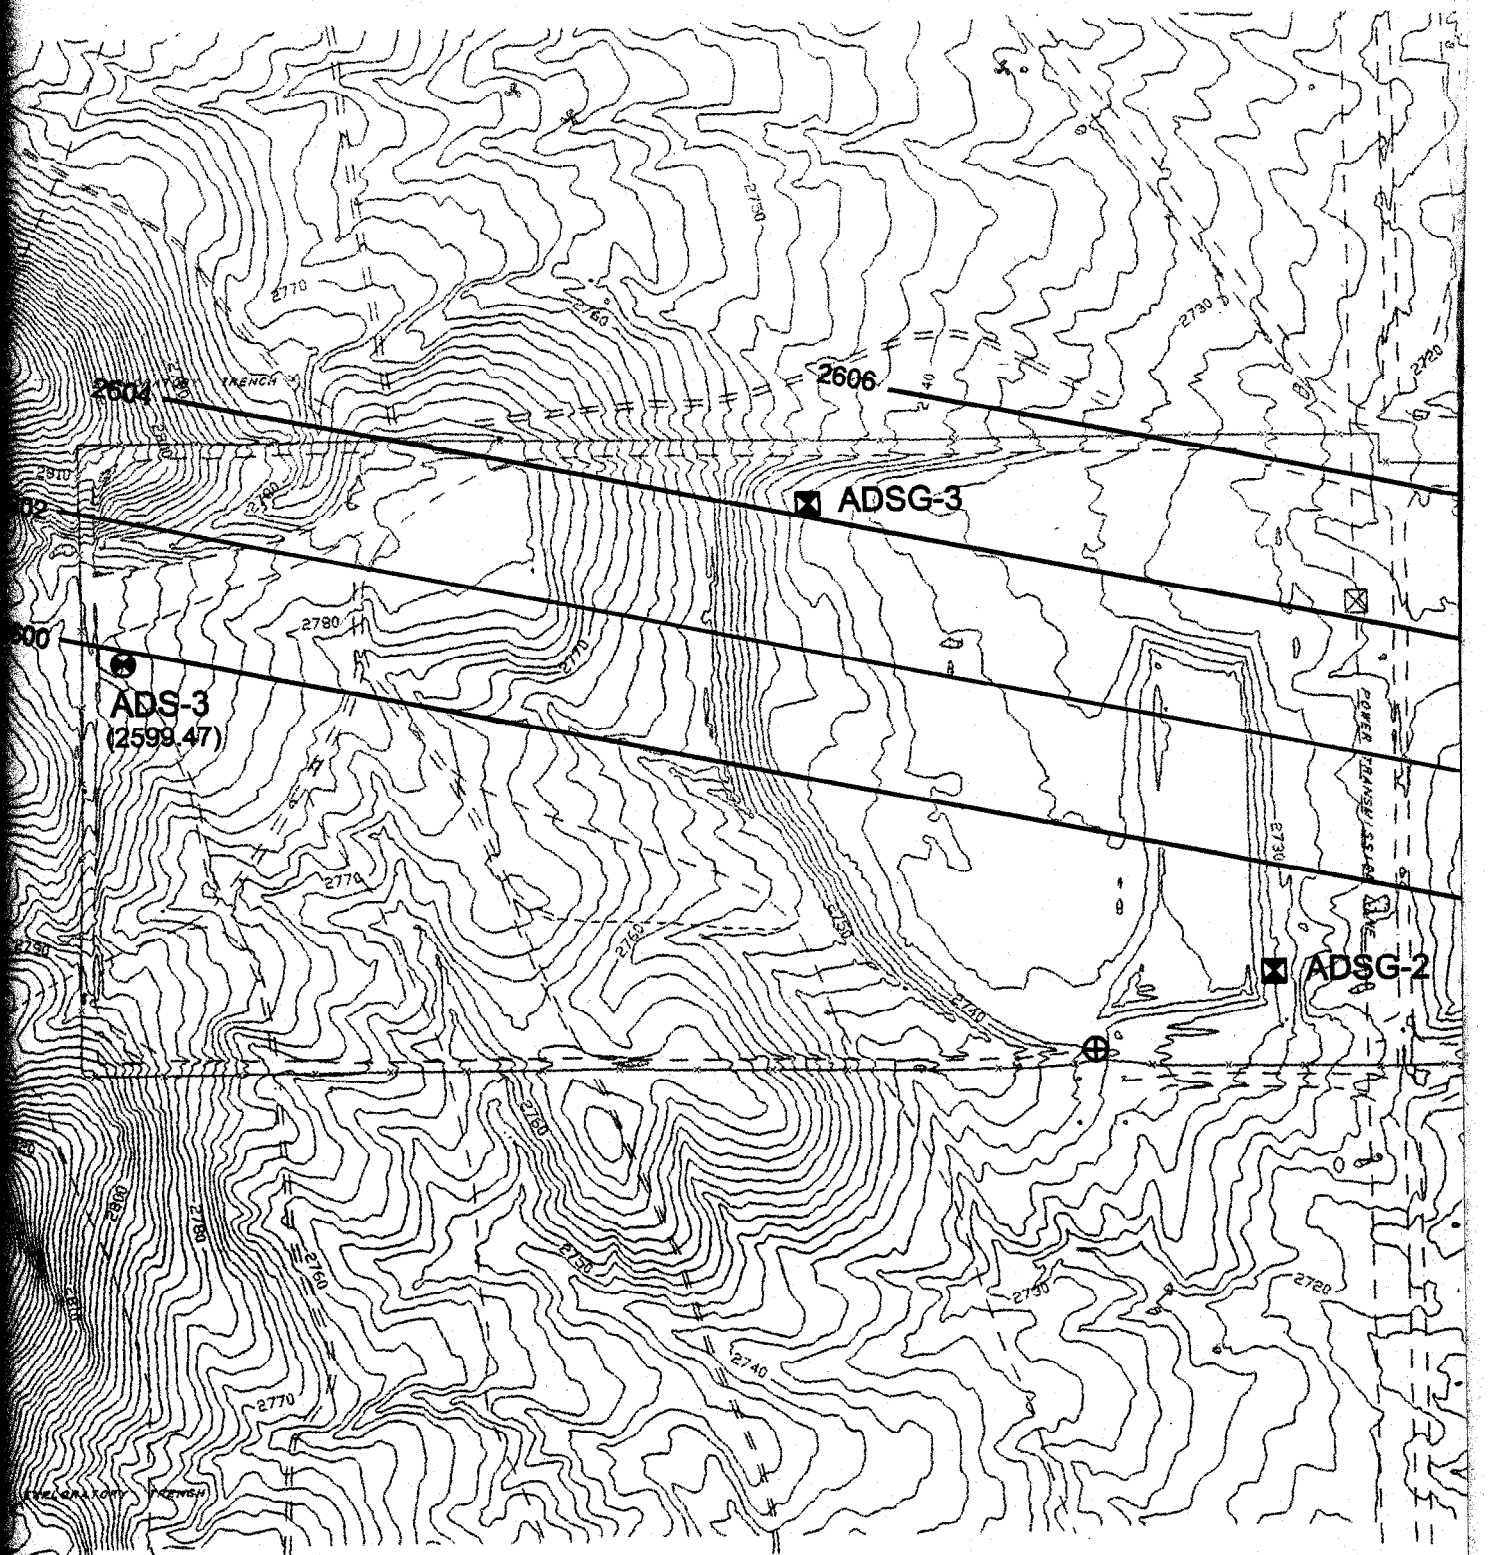

Proposed Groundwater Monitoring Well

Existing Groundwater Monitoring Well (Alluvium)

Existing Groundwater Monitoring Well (Bedrock)

Existing Landfill Gas perimeter Probe

Groundwater Contour (feet MSL)

Direction of Groundwater Flow

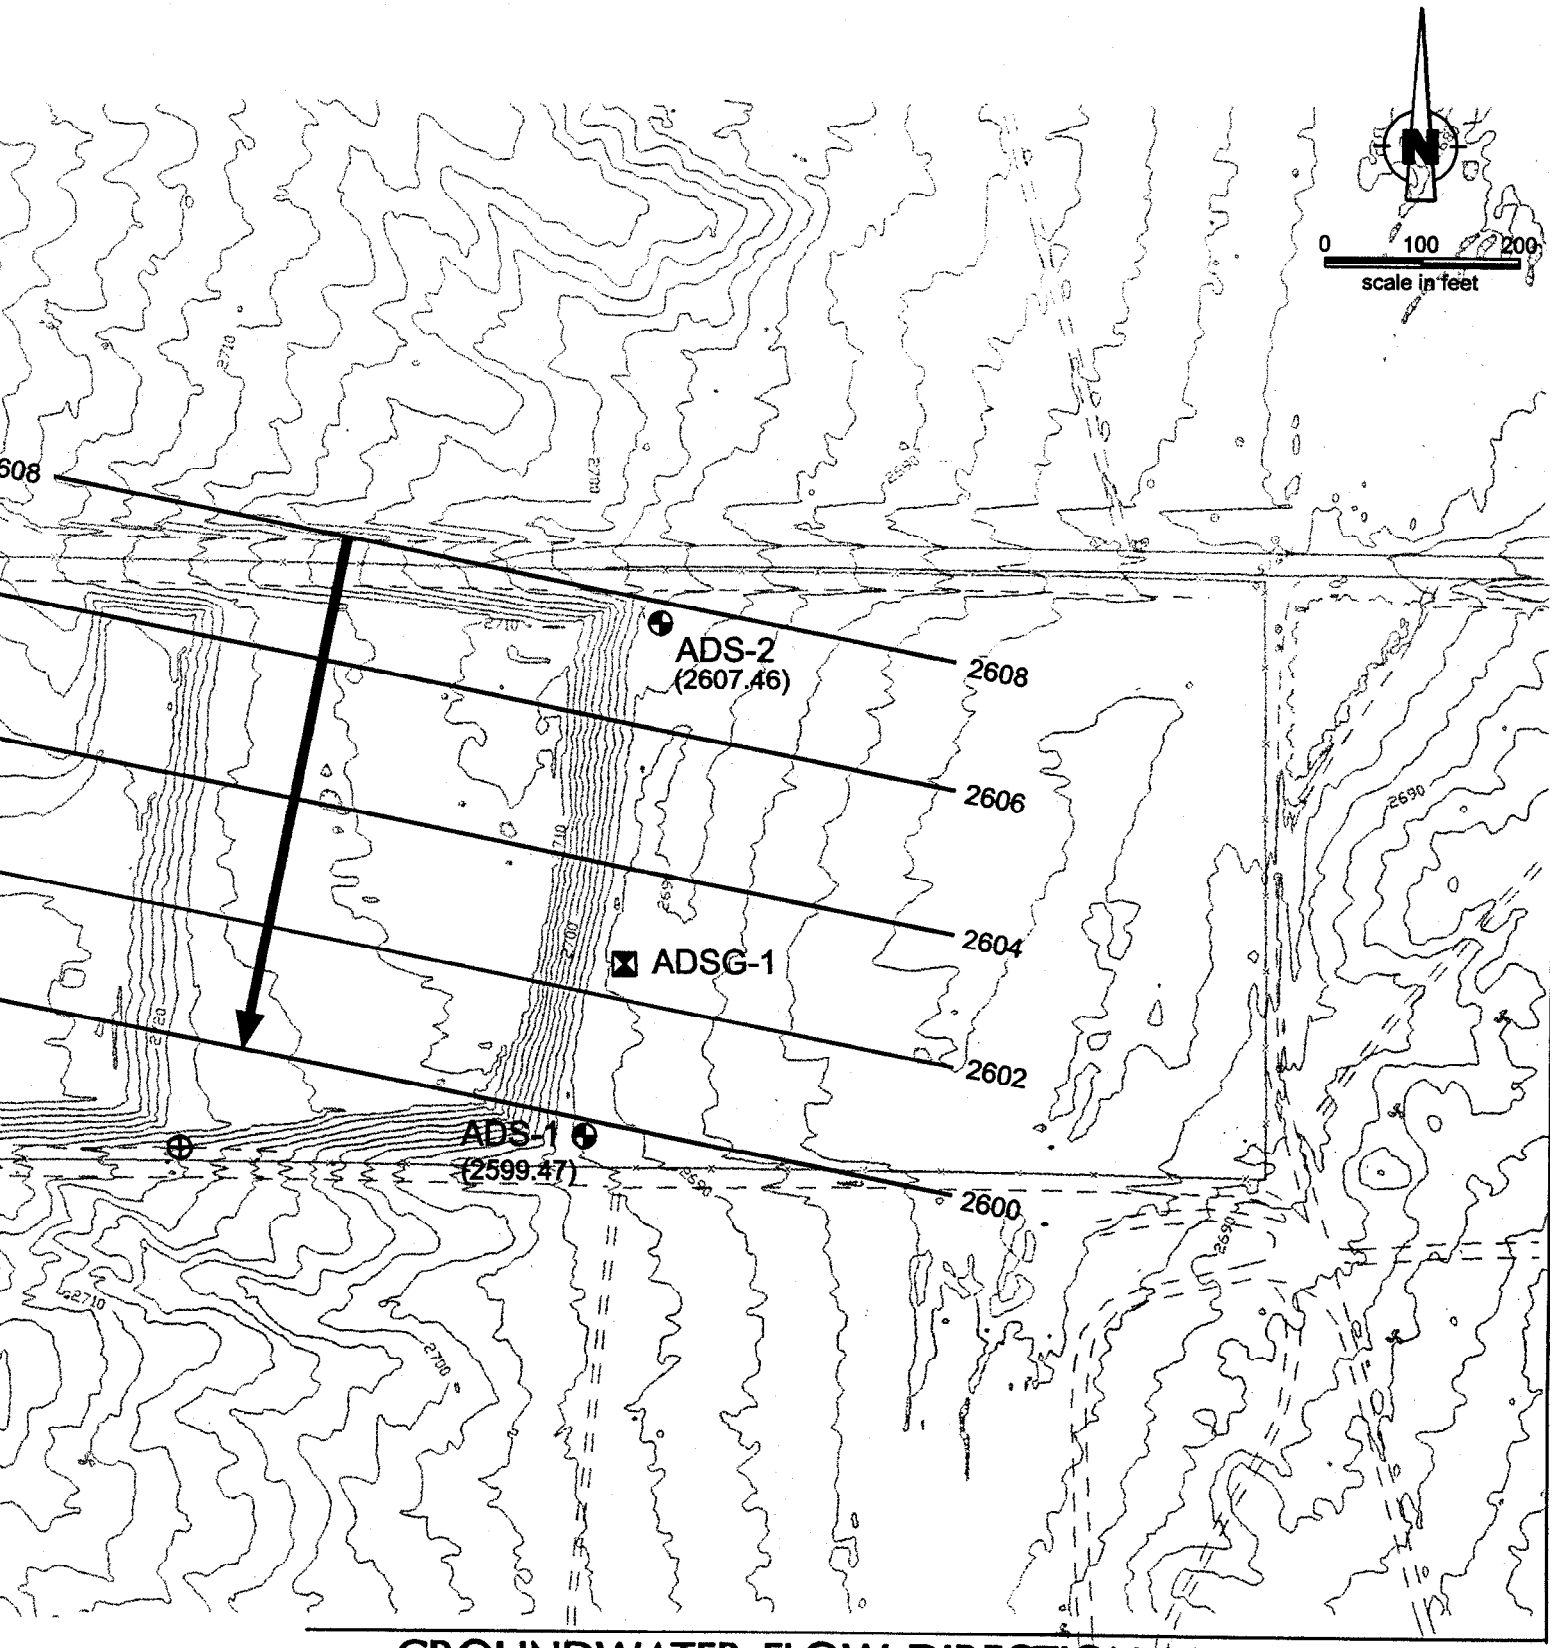

GROUNDWATER FLOW DIRECTION MAP-FEB. 2000

ADELANTO DISPOSAL SITE
San Bernardino County, CA
for: County of San Bernardino/Norcal

Converse Consultants

Scale	1"=200'	Project No.	99-16-125-01
Date	3/22/00		
Prepared By	MKT	Drawing No.	2
Checked By	TDO		
Approved By	MOC		