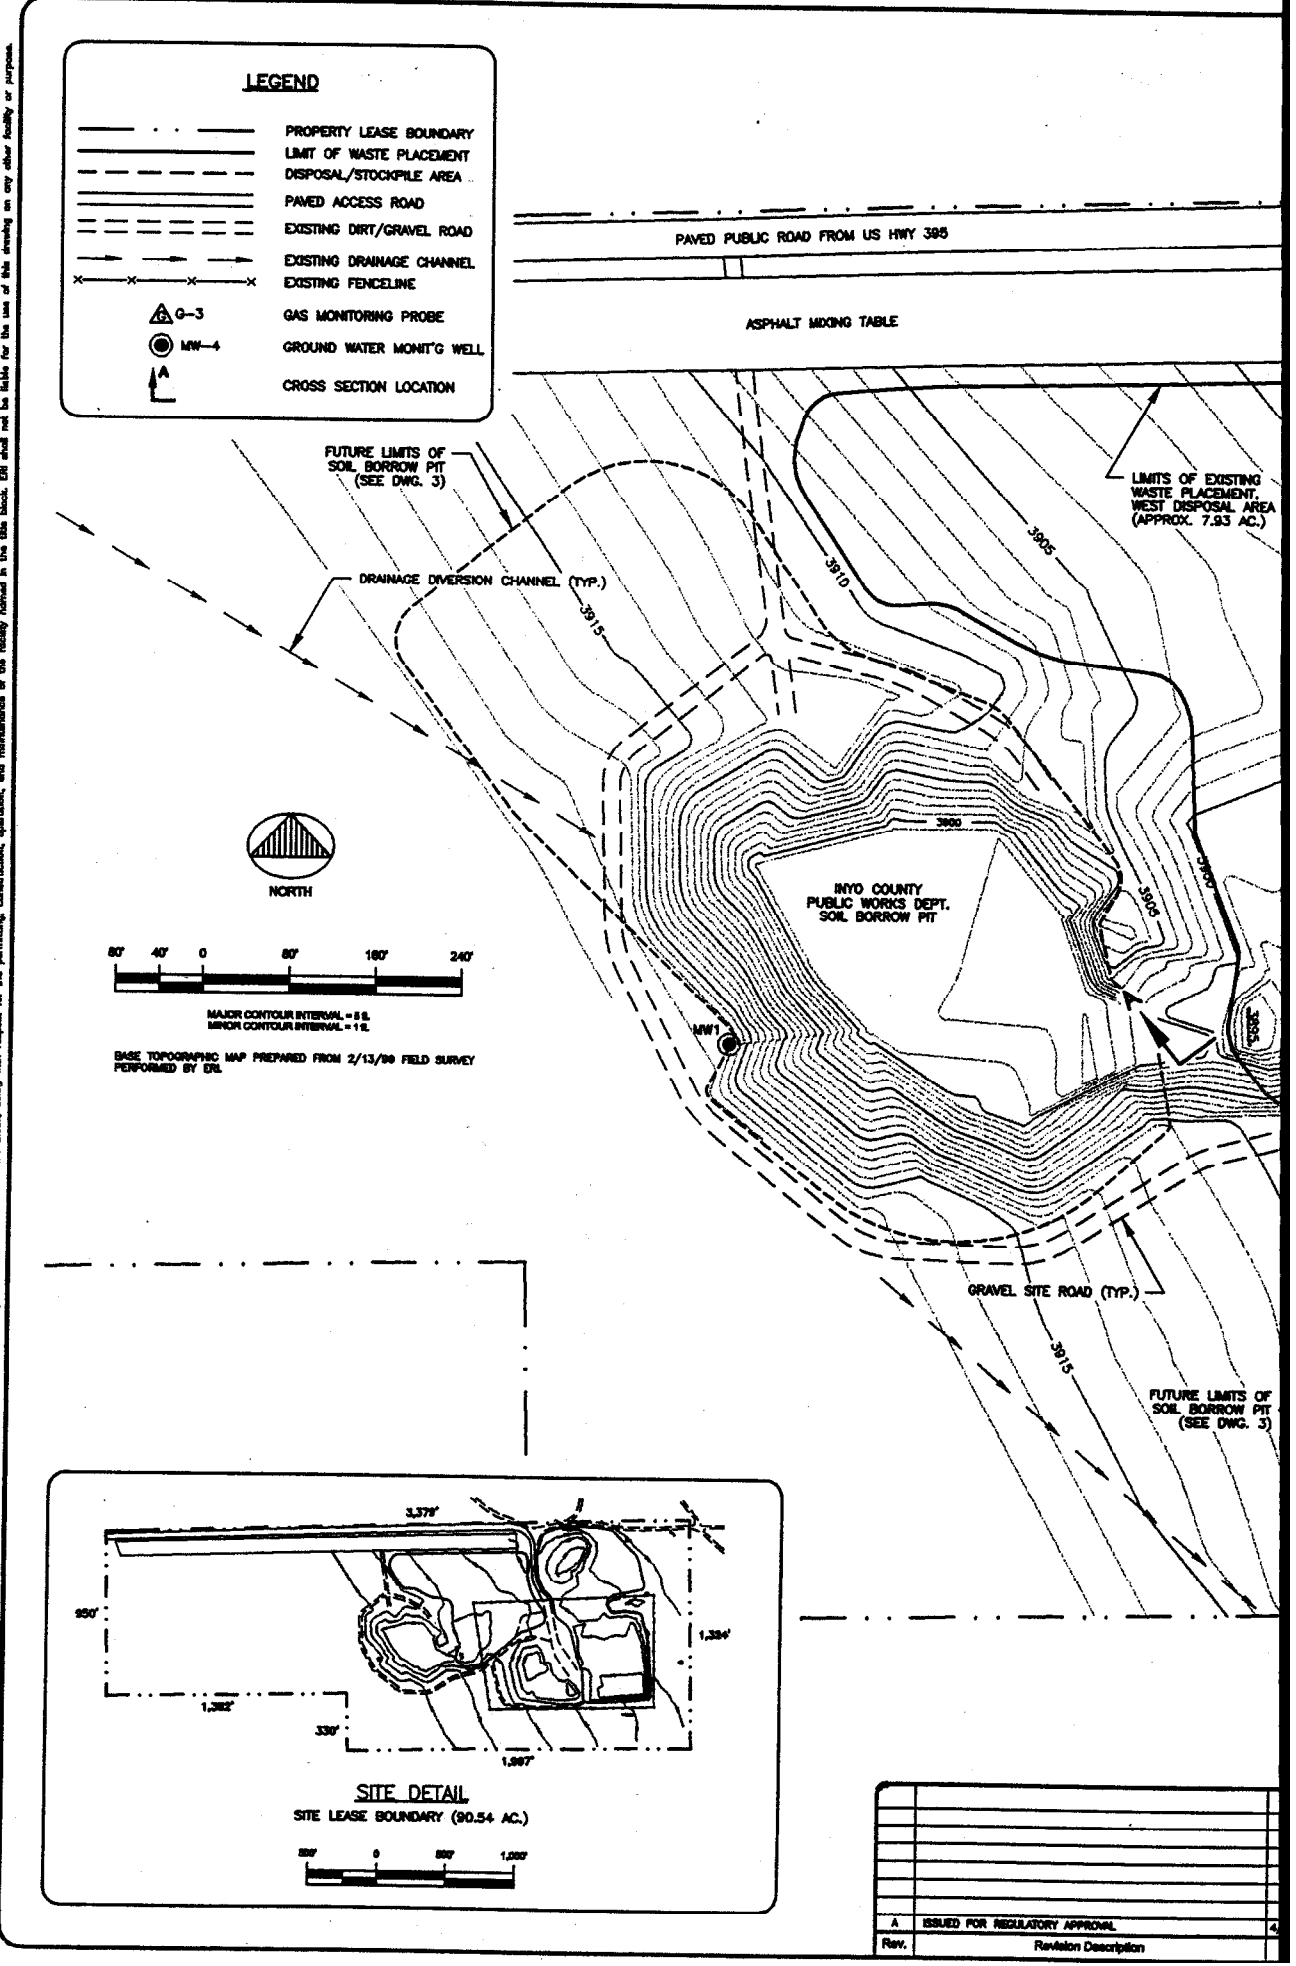
LEGEND
PROPERTY LEASE BOUNDARY
LIMIT OF WASTE PLACEMENT
DISPOSAL/STOCKPILE AREA
PAVED ACCESS ROAD
EXISTING DIRT/GRAVEL ROAD
EXISTING DRAINAGE CHANNEL
EXISTING FENCELINE
G-3
GAS MONITORING PROBE
MW-4
GROUND WATER MONIT'G WELL
A
CROSS SECTION LOCATION
PAVED PUBLIC ROAD FROM US HWY 395
ASPHALT MIXING TABLE
FUTURE LIMITS OF SOIL BORROW PIT (SEE DWG. 3)
DRAINAGE DIVERSION CHANNEL (TYP.)
LIMITS OF EXISTING WASTE PLACEMENT, WEST DISPOSAL AREA (APPROX. 7.93 AC.)
3905
3910
3915
3900
INYO COUNTY PUBLIC WORKS DEPT. SOIL BORROW PIT
MW1
GRAVEL SITE ROAD (TYP.)
FUTURE LIMITS OF SOIL BORROW PIT (SEE DWG. 3)
NORTH
80' 40' 0 80' 160' 240'
MAJOR CONTOUR INTERVAL = 5 ft.
MINOR CONTOUR INTERVAL = 1 ft.
BASE TOPOGRAPHIC MAP PREPARED FROM 2/13/99 FIELD SURVEY PERFORMED BY ERI.
3,379'
950'
1,334'
1,382'
330'
1,997'
SITE DETAIL
SITE LEASE BOUNDARY (90.54 AC.)
A
ISSUED FOR REGULATORY APPROVAL
Rev.
Revision Description

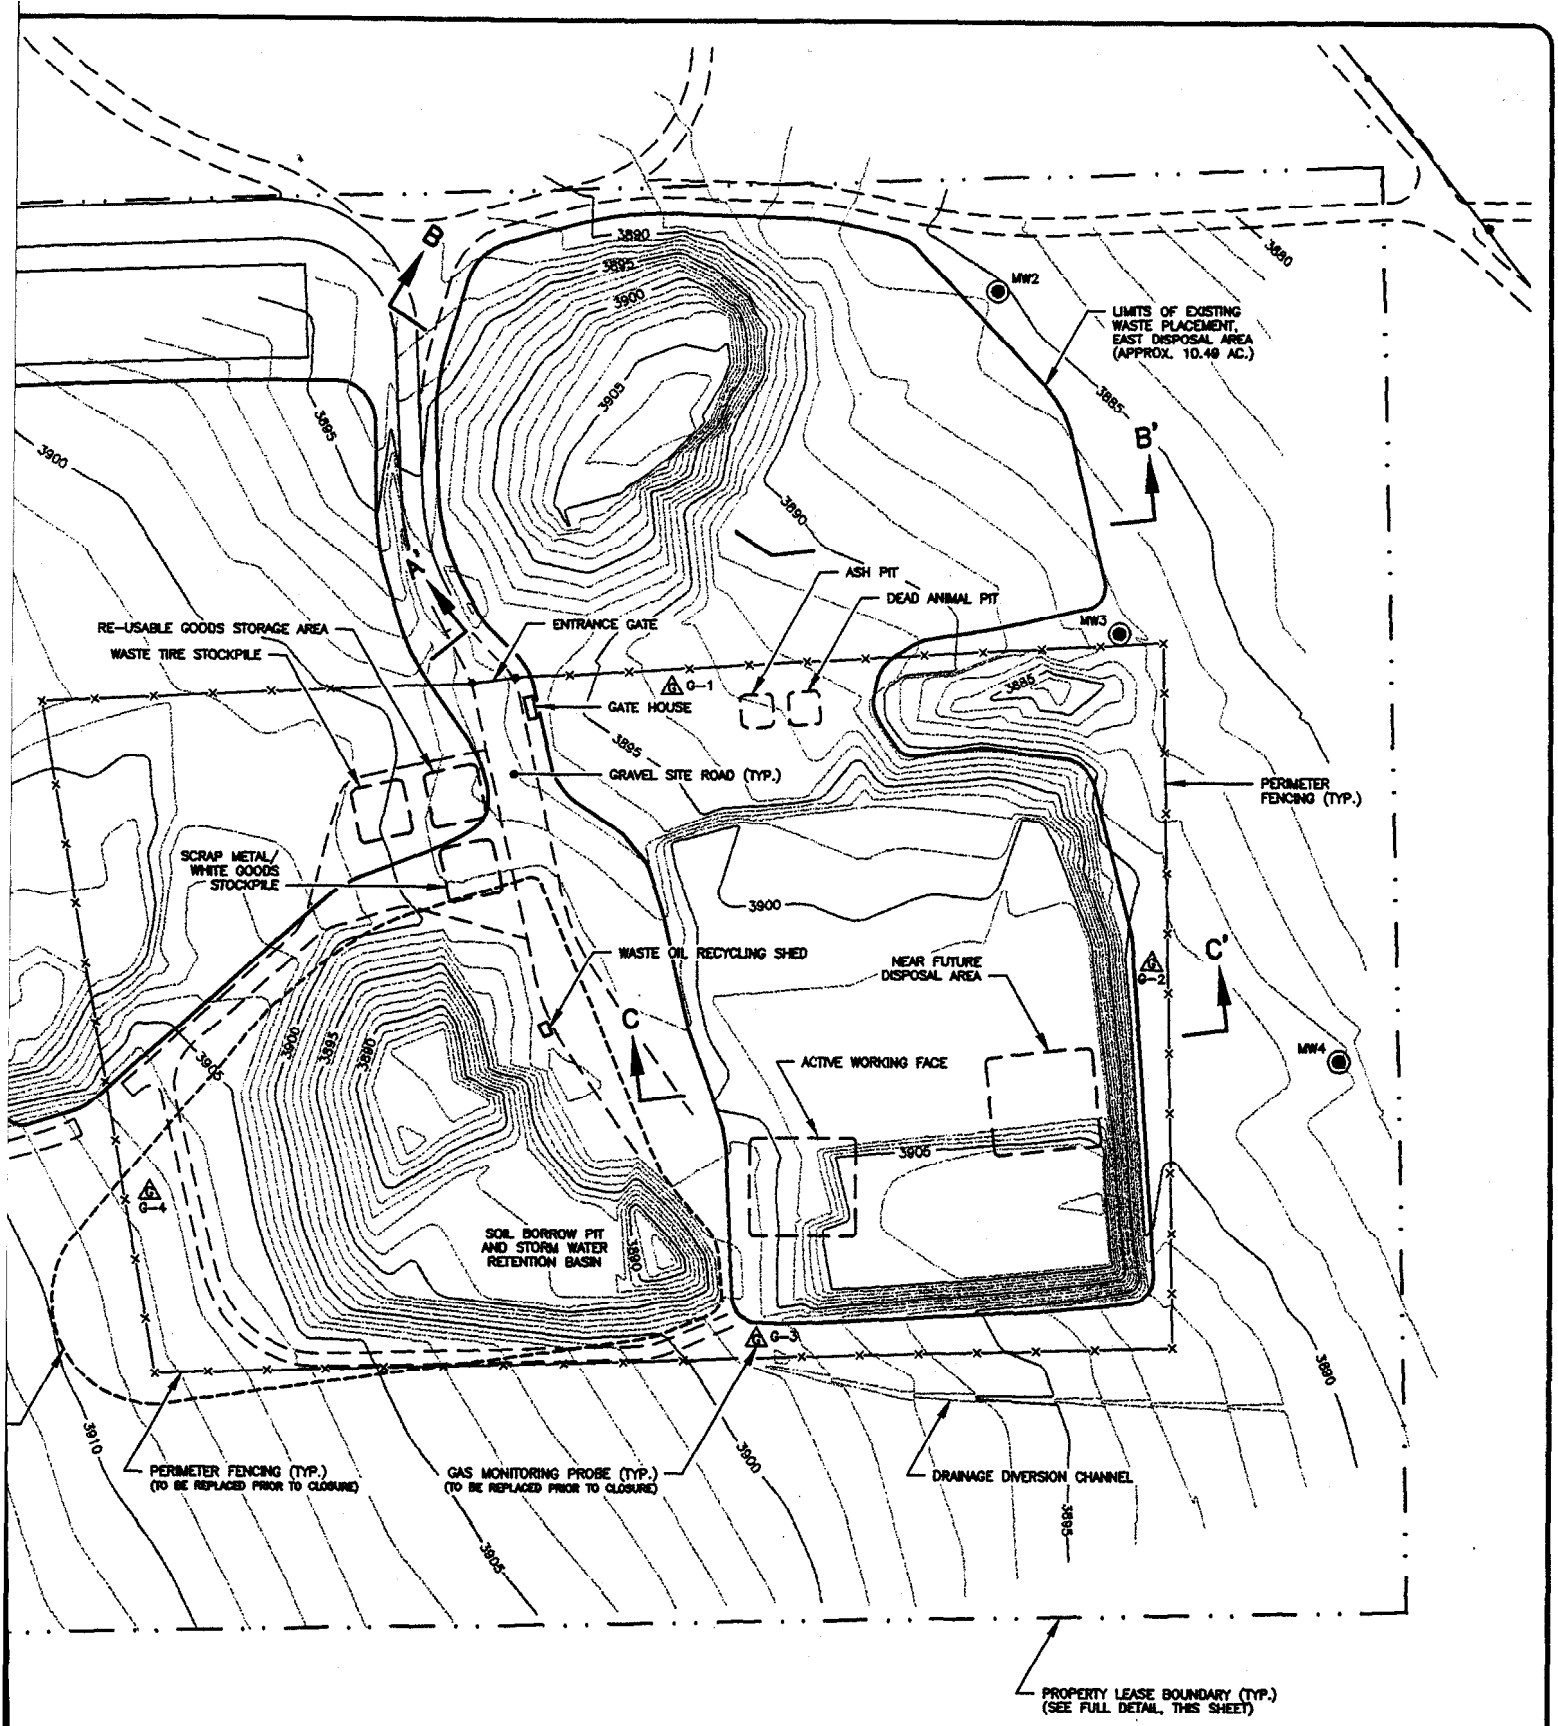

Date	By	Appr.
30/99	CEN	CEN

Issuance Date: 4/30/99
Designed By: E. Nikirk
Drawn By: E. Nikirk
Reviewed By: E. Nikirk
Approved By: E. Nikirk

ENVIRONMENTAL RESOURCES INTERNATIONAL
2500 BOEING WAY CARSON CITY, NEVADA 89706
PH (775) 883-5557 FX (775) 883-0427

PRELIMINARY CLOSURE & POSTCLOSURE PLAN
INDEPENDENCE LANDFILL
INYO COUNTY, CALIFORNIA

EXISTING TOPOGRAPHY & FACILITIES

DRAWING NO. 2

PROJECT NO. 103-01.06