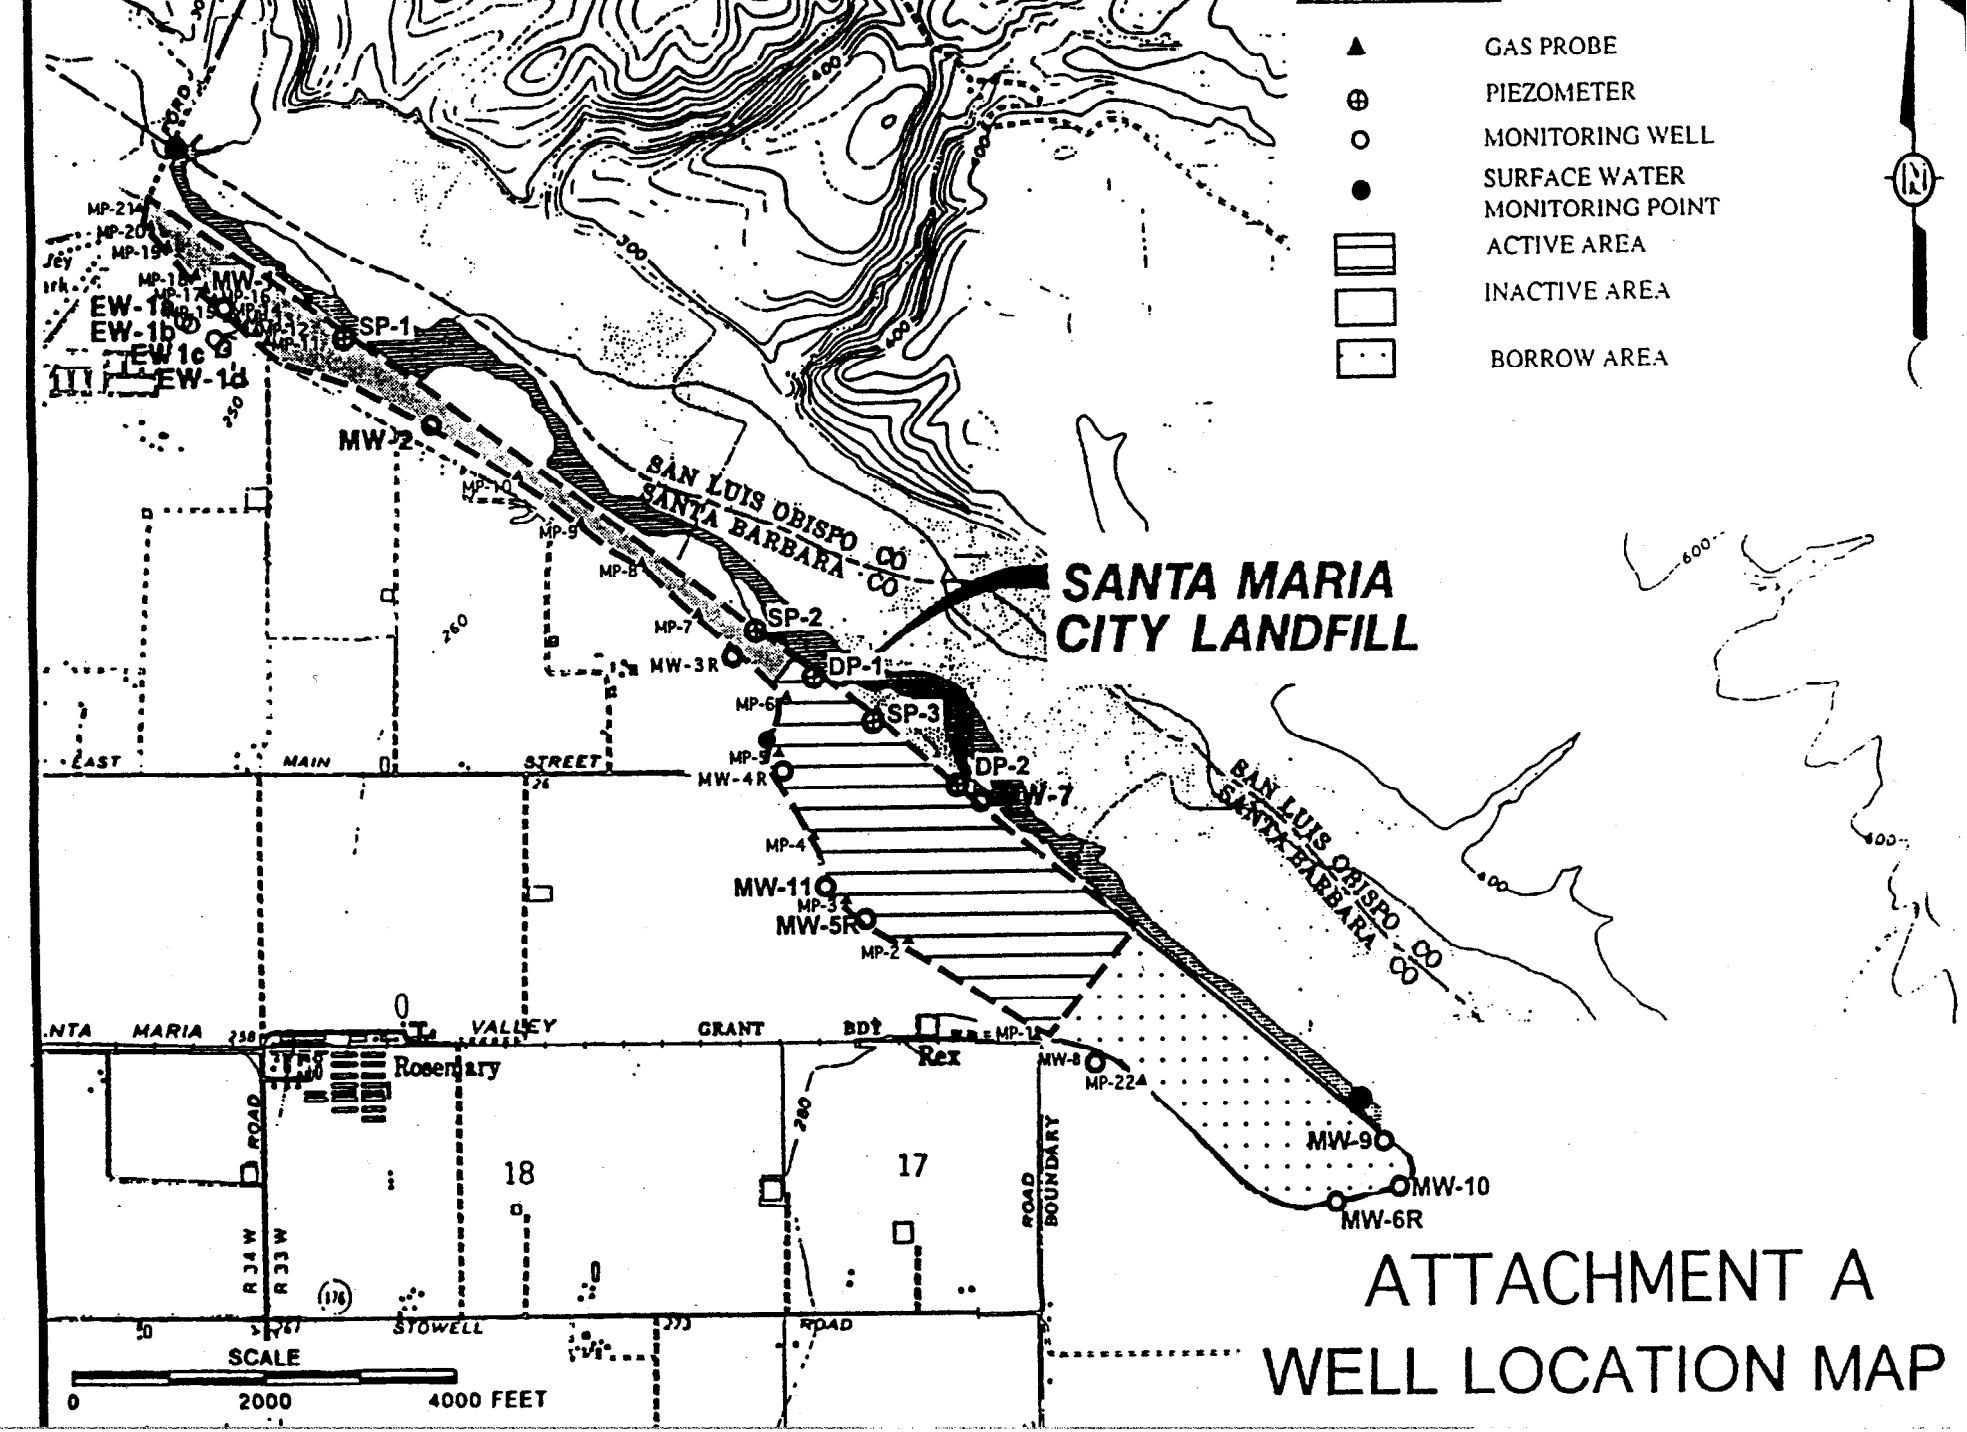

ATTACHMENT A
WELL LOCATION MAP