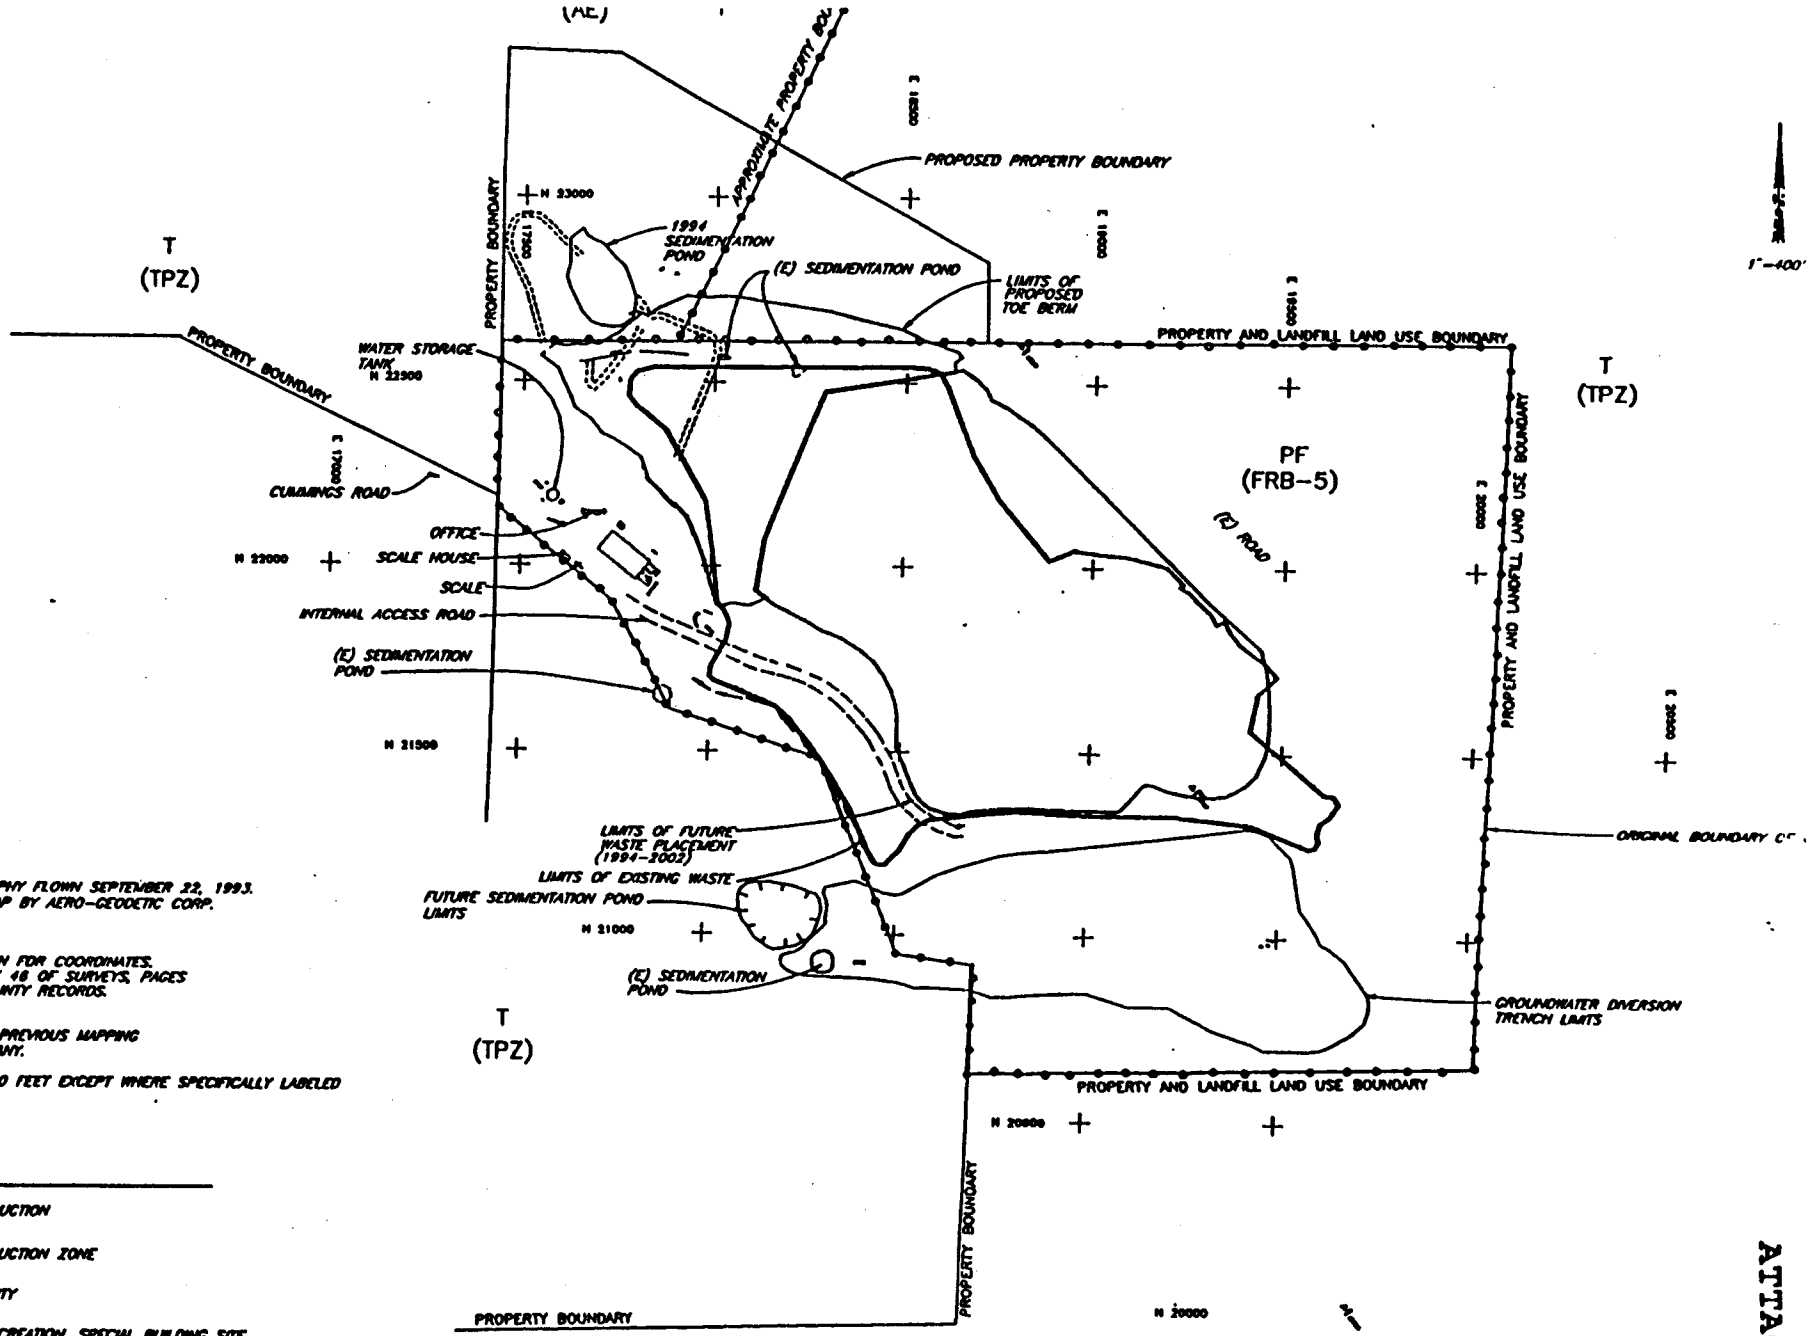

BASED ON AERIAL TOPOGRAPHY FLOWN SEPTEMBER 22, 1993. AND TOPOGRAPHIC BASE MAP BY AERO-GEODETIC CORP.

BASIS OF BEARINGS:
ASSUMED POINT OF ORIGIN FOR COORDINATES. BEARING BASED ON BOOK 46 OF SURVEYS, PAGES 85 & 86, HUMBOLDT COUNTY RECORDS.

BASIS OF ELEVATIONS:
LOCAL DATUM BASED ON PREVIOUS MAPPING FOR CITY GARBAGE COMPANY.

FINAL CONTOUR INTERVAL: 10 FEET EXCEPT WHERE SPECIFICALLY LABELED

LAND USE ZONING

T	TIMBER PRODUCTION
(TPZ)	TIMBER PRODUCTION ZONE
PF	PUBLIC FACILITY
(FRB-5)	FORESTRY RECREATION, SPECIAL BUILDING SITE
AL	AGRICULTURAL LANDS (20 ACRES FILL
(AE)	AGRECULTURAL EXCLUSIVE

ATTACHMENT