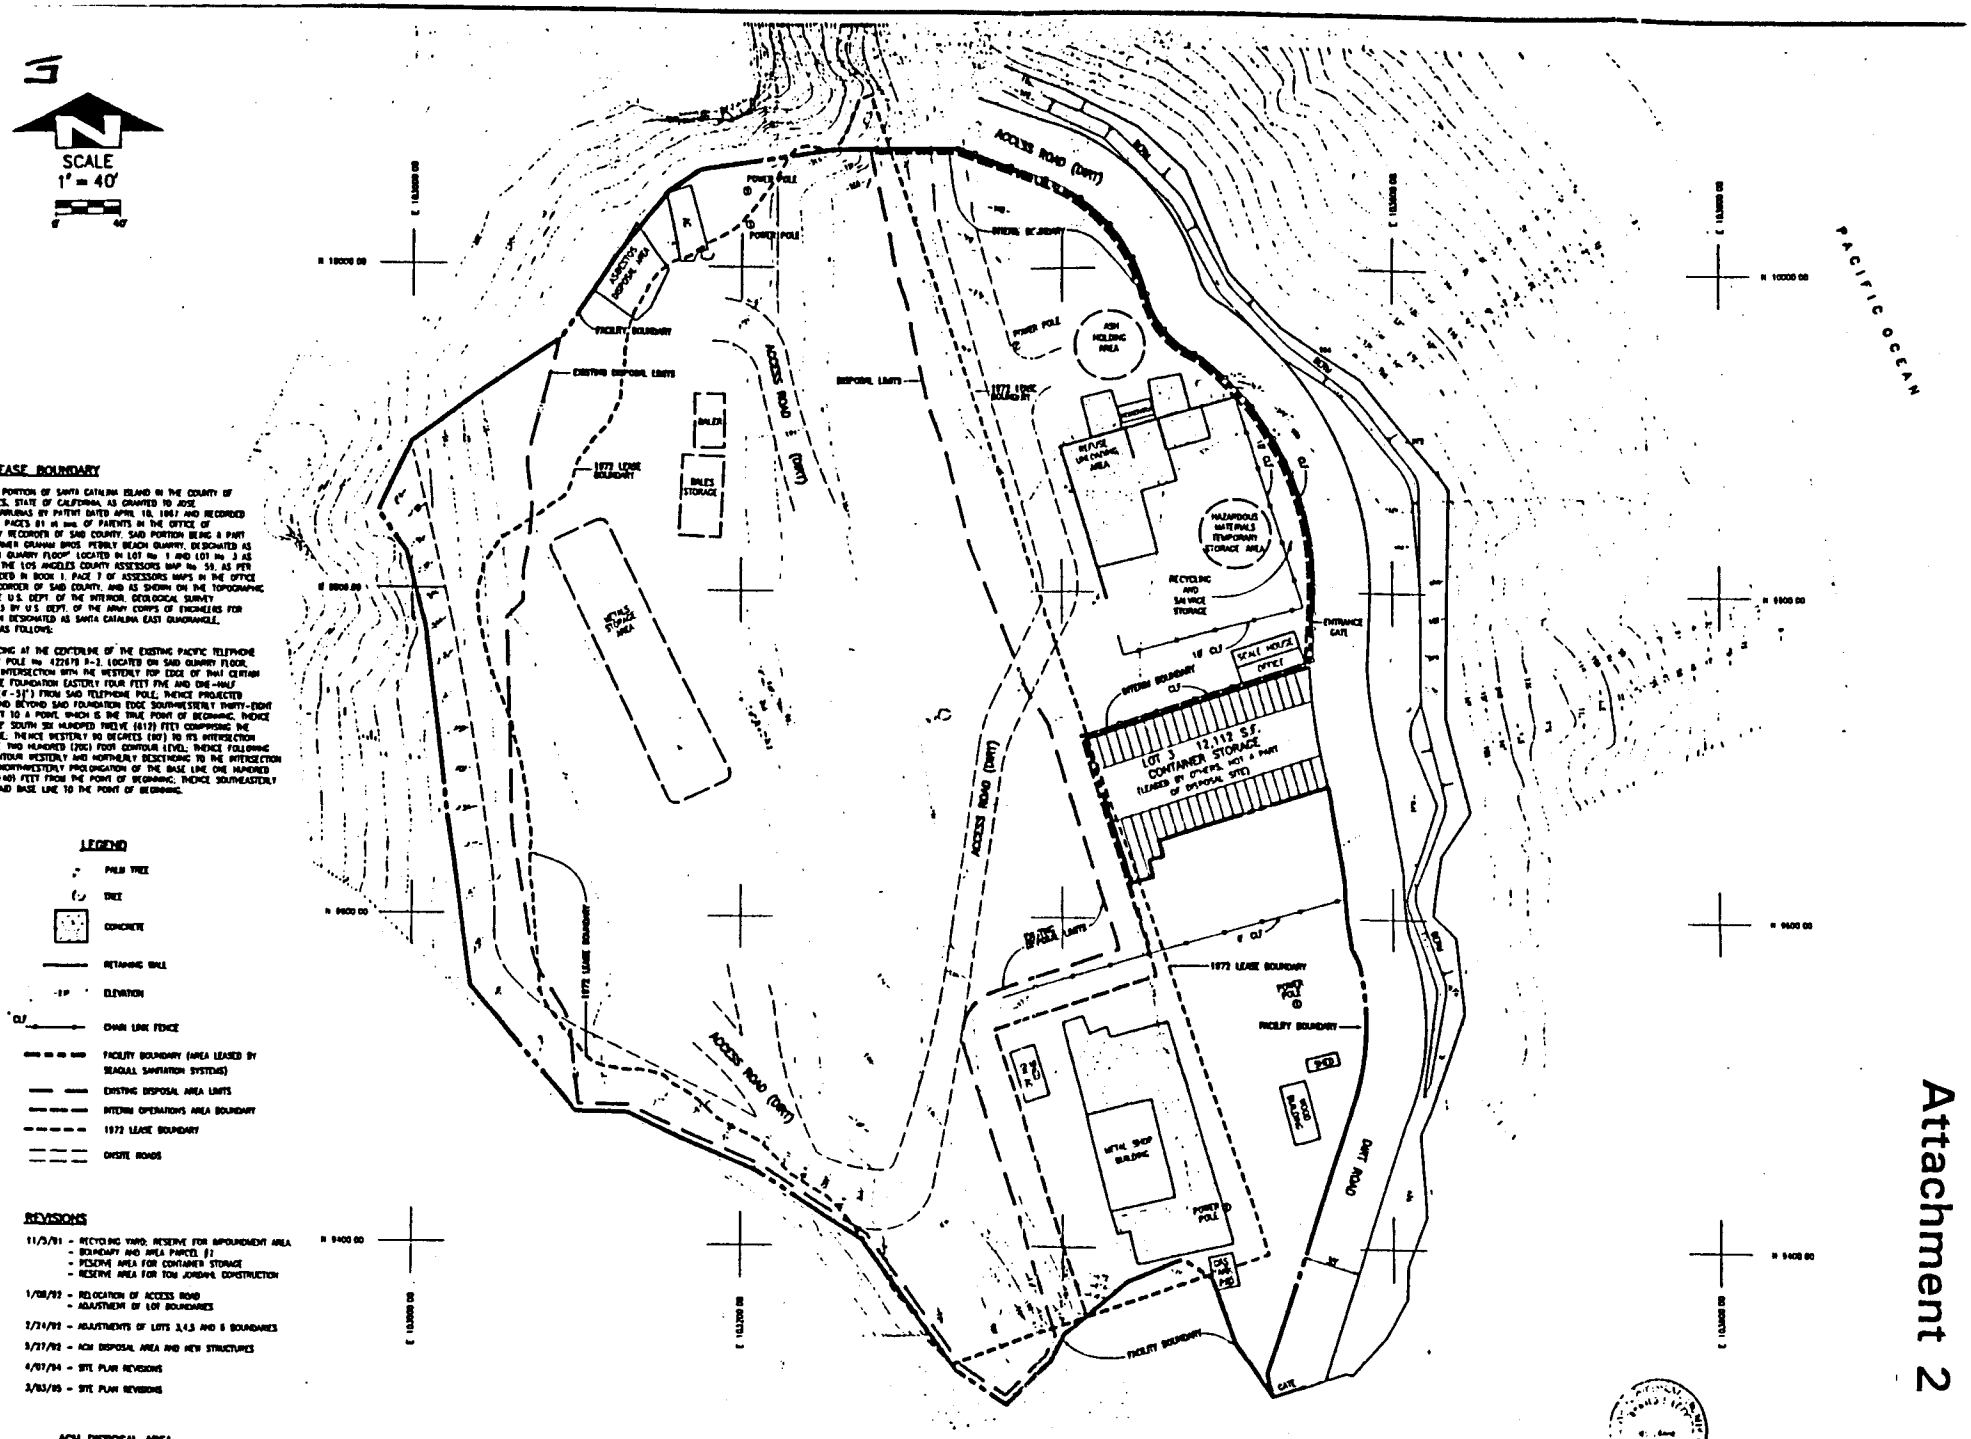


## 1972 LEASE BOUNDARY

THAT PORTION OF SANTA CATALINA ISLAND IN THE COUNTY OF LOS ANGELES, STATE OF CALIFORNIA, AS GRANTED TO JOSE MARIA CONVARRUBIAS BY PATENT DATED APRIL 18, 1867 AND RECORDED IN BOOK 1, PAGES 81 et seq. OF PATENTS IN THE OFFICE OF THE COUNTY RECORDER OF SAID COUNTY, SAID PORTION BEING A PART OF THE FORMER GRAHAM BROS PEBBLY BEACH QUARRY, DESIGNATED AS THE "LOWER QUARRY FLOOR" LOCATED IN LOT No 1 AND LOT No 3 AS SHOWN ON THE LOS ANGELES COUNTY ASSESSORS MAP No 59, AS PER MAP RECORDED IN BOOK 1, PAGE 7 OF ASSESSORS MAPS IN THE OFFICE OF THE RECORDER OF SAID COUNTY, AND AS SHOWN ON THE TOPOGRAPHIC MAP OF THE U.S. DEPT. OF THE INTERIOR, GEOLOGICAL SURVEY ISSUED 1943 BY U.S. DEPT. OF THE ARMY CORPS OF ENGINEERS FOR THE SECTION DESIGNATED AS SANTA CATALINA EAST QUADRANGLE, DESCRIBED AS FOLLOWS:

COMMENCING AT THE CENTERLINE OF THE EXISTING PACIFIC TELEPHONE COMPANY POLE No 422679 R-3, LOCATED ON SAID QUARRY FLOOR, AND ITS INTERSECTION WITH THE WESTERLY TOP EDGE OF THAT CERTAIN CONCRETE FOUNDATION EASTERLY FOUR FEET FIVE AND ONE-HALF INCHES (4'-5½") FROM SAID TELEPHONE POLE, THENCE PROJECTED ALONG AND BEYOND SAID FOUNDATION EDGE SOUTHWESTERLY THIRTY-EIGHT (38) FEET TO A POINT WHICH IS THE TRUE POINT OF BEGINNING, THENCE EAST 102' SOUTH SIX HUNDRED TWELVE (612) FEET COMPRISING THE BASE LINE, THENCE WESTERLY 90 DEGREES (90°) TO ITS INTERSECTION WITH THE TWO HUNDRED (200) FOOT CONTOUR LEVEL; THENCE FOLLOWING SAID CONTOUR WESTERLY AND NORTHERLY DESCENDING TO THE INTERSECTION OF THE NORTHWESTERLY PROLONGATION OF THE BASE LINE ONE HUNDRED FORTY (140) FEET FROM THE POINT OF BEGINNING, THENCE SOUTHEASTERLY ALONG SAID BASE LINE TO THE POINT OF BEGINNING.

## LEGEND

- PALM TREE
- TREE
- CONCRETE
- RETAINING WALL
- ELEVATION
- CLF — CHAIN LINK FENCE
- FACILITY BOUNDARY (AREA LEASED BY SEAGULL SANITATION SYSTEMS)
- EXISTING DISPOSAL AREA LIMITS
- INTERIM OPERATIONS AREA BOUNDARY
- 1972 LEASE BOUNDARY
- ONSITE ROADS

## REVISIONS

11/5/91 - RECYCLING YARD, RESERVE FOR IMPOUNDMENT AREA
- BOUNDARY AND AREA PARCEL #1
- RESERVE AREA FOR CONTAINER STORAGE
- RESERVE AREA FOR TOM JORDAN CONSTRUCTION

1/08/92 - RELOCATION OF ACCESS ROAD
- ADJUSTMENT OF LOT BOUNDARIES

2/24/92 - ADJUSTMENTS OF LOTS 3,4,5 AND 6 BOUNDARIES

5/27/92 - ACM DISPOSAL AREA AND NEW STRUCTURES

4/07/94 - SITE PLAN REVISIONS

3/03/95 - SITE PLAN REVISIONS

## ACM DISPOSAL AREA

BOTTOM = 6' BELOW TOP OF DIRT COVER
DIRT COVER = 6'

| NO | REVISION | BY | DATE |
|---|---|---|---|

SURVEY REFERENCE

| | | | |
|---|---|---|---|
| HORIZONTAL CONTROL | F.B.____PG.____ | CLIENT | F.B.____PG.____ |
| VERTICAL CONTROL | F.B.____PG.____ | " | F.B.____PG.____ |
| TOPOGRAPHY | F.B.____PG.____ | " | F.B.____PG.____ |
| CROSS SECTIONS | F.B.____PG.____ | " | F.B.____PG.____ |

DESIGN ARE DATE FEB 1991
DRAWN ARE DATE FEB 1991
CHECKED RLE DATE FEB 1991

PREPARED IN THE OFFICE OF
LOCKMAN & ASSOCIATES
CONSULTING ENGINEERS AND PLANNERS
BY: RONALD J. LOTT R.C.E. 34888 DATE ____ 1995

LANDFILL SITE P

Attachment 2